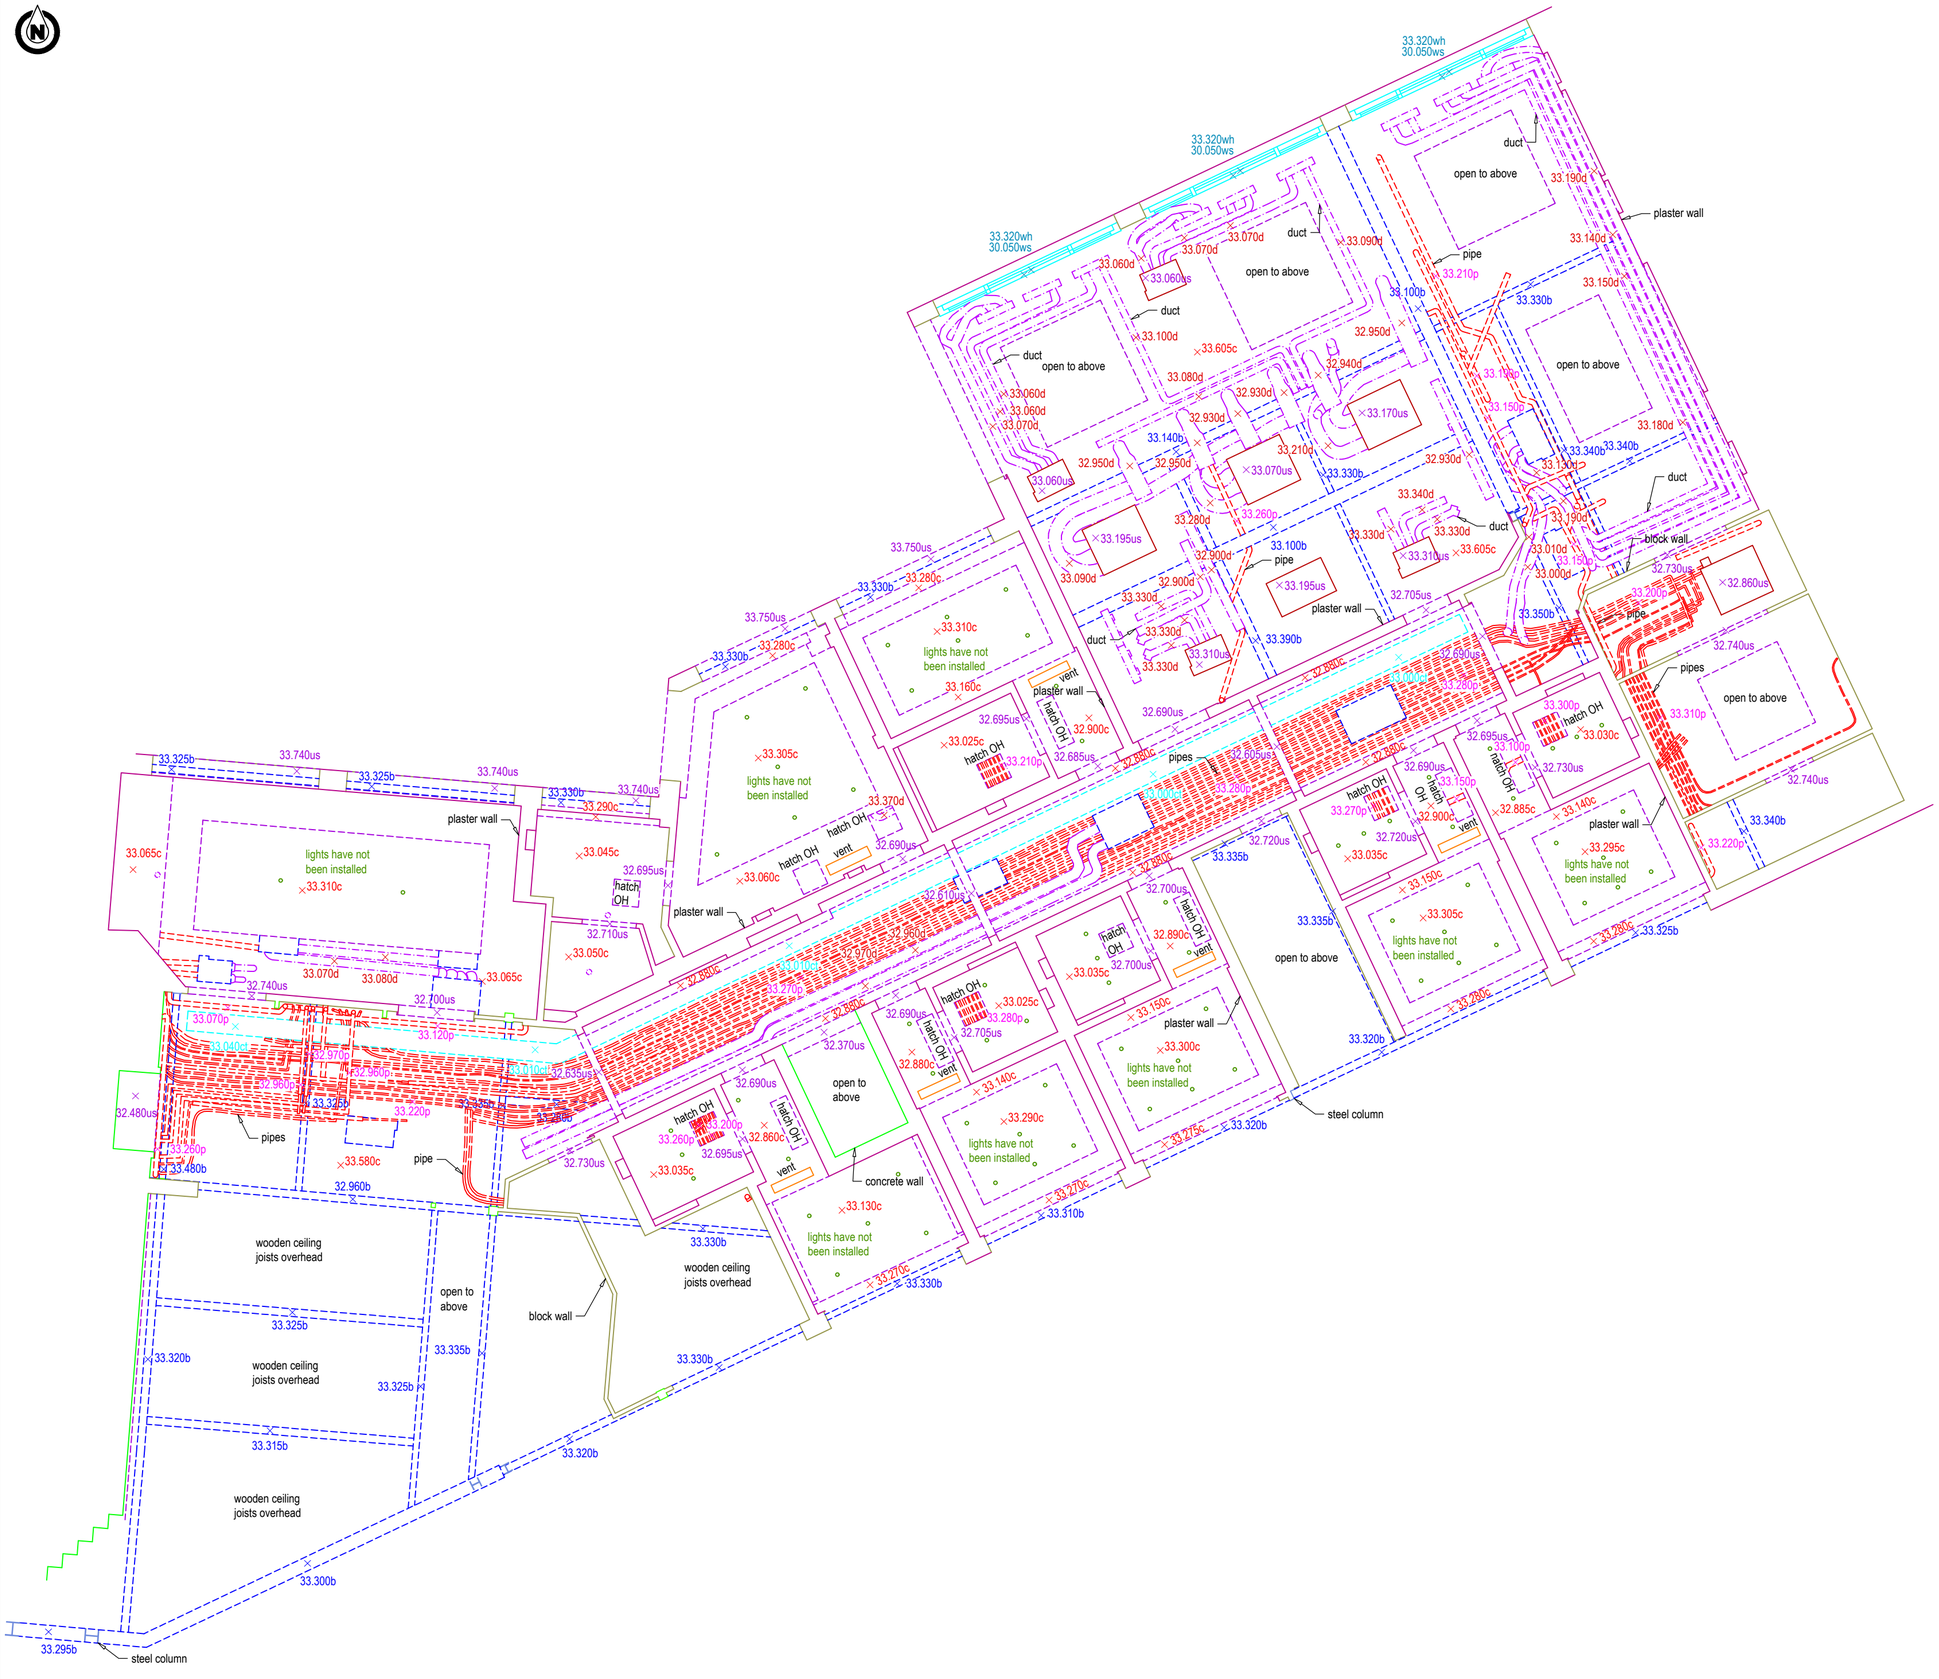

33.320wh
30.050ws
open to above
duct
plaster wall
pipe
block wall
lights have not been installed
pipes
hatch OH
vent
steel column
concrete wall
wooden ceiling joists overhead
open to above
lights have not been installed